
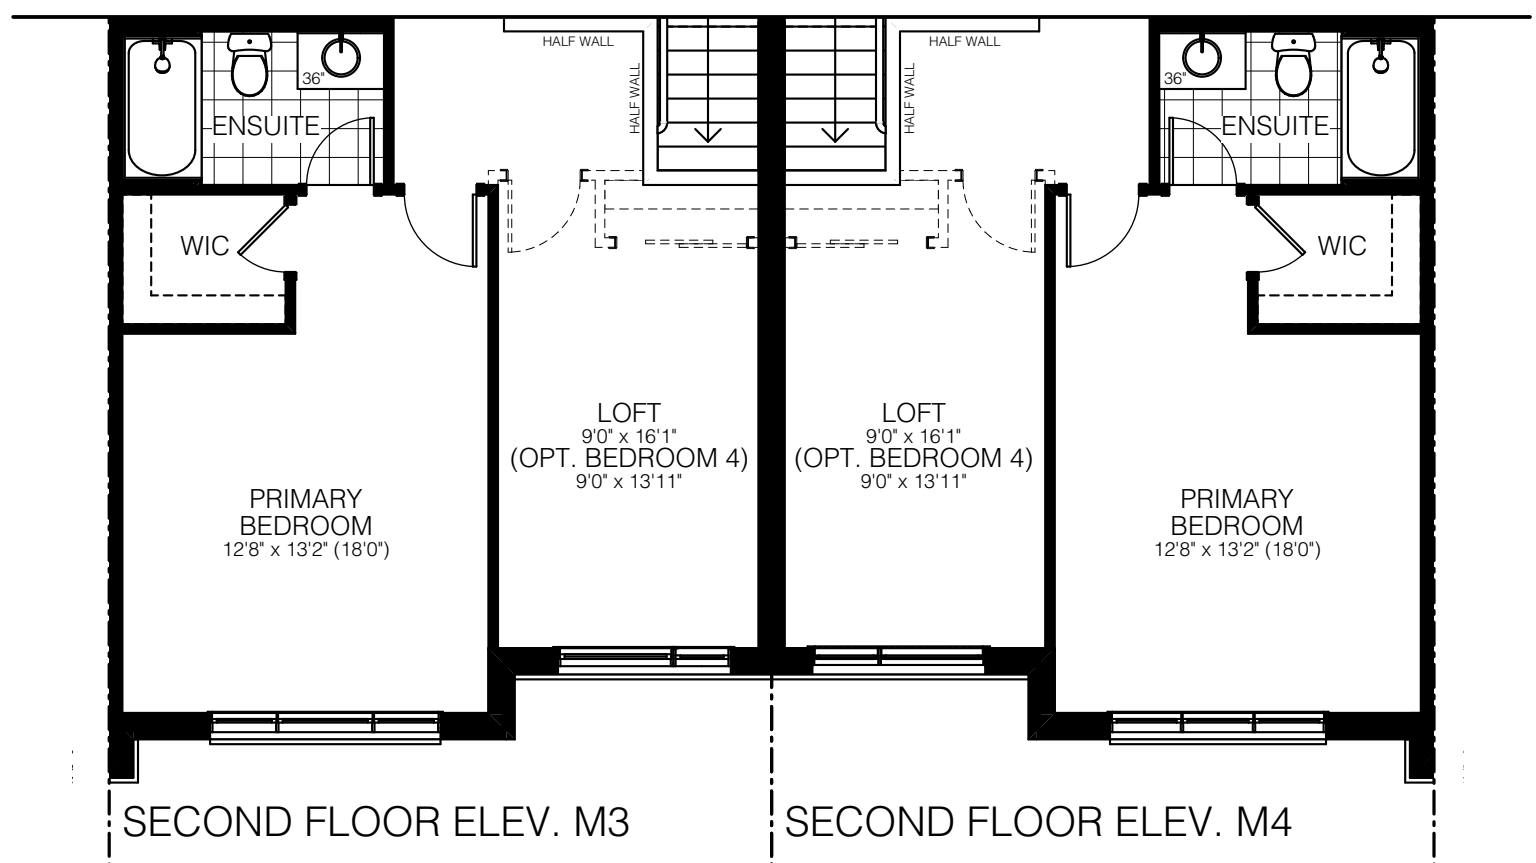
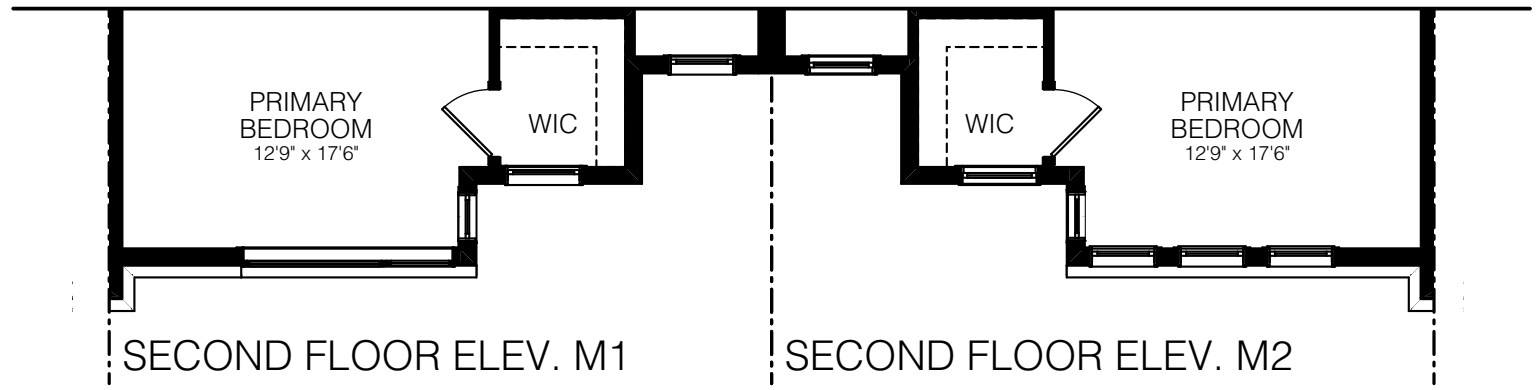
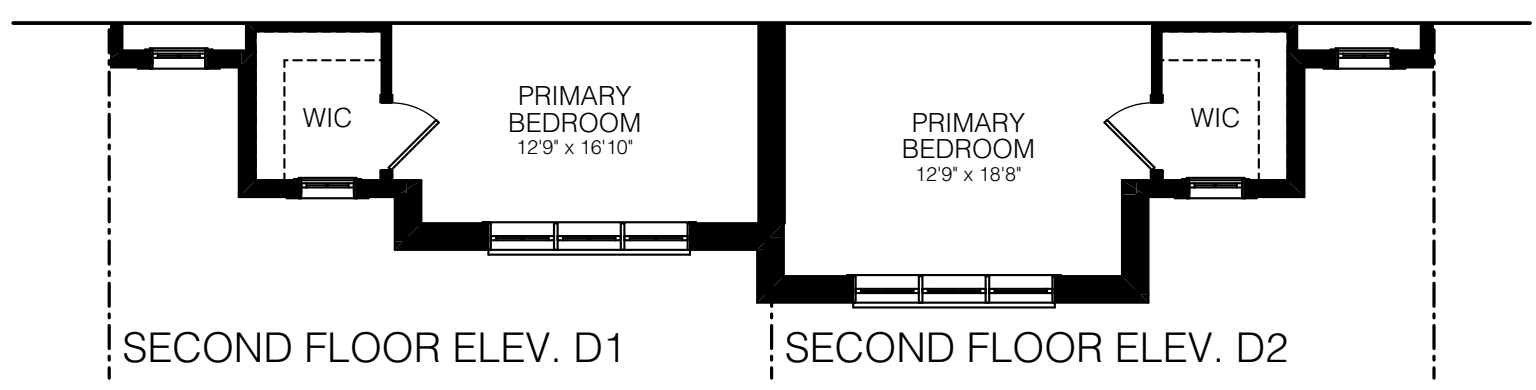
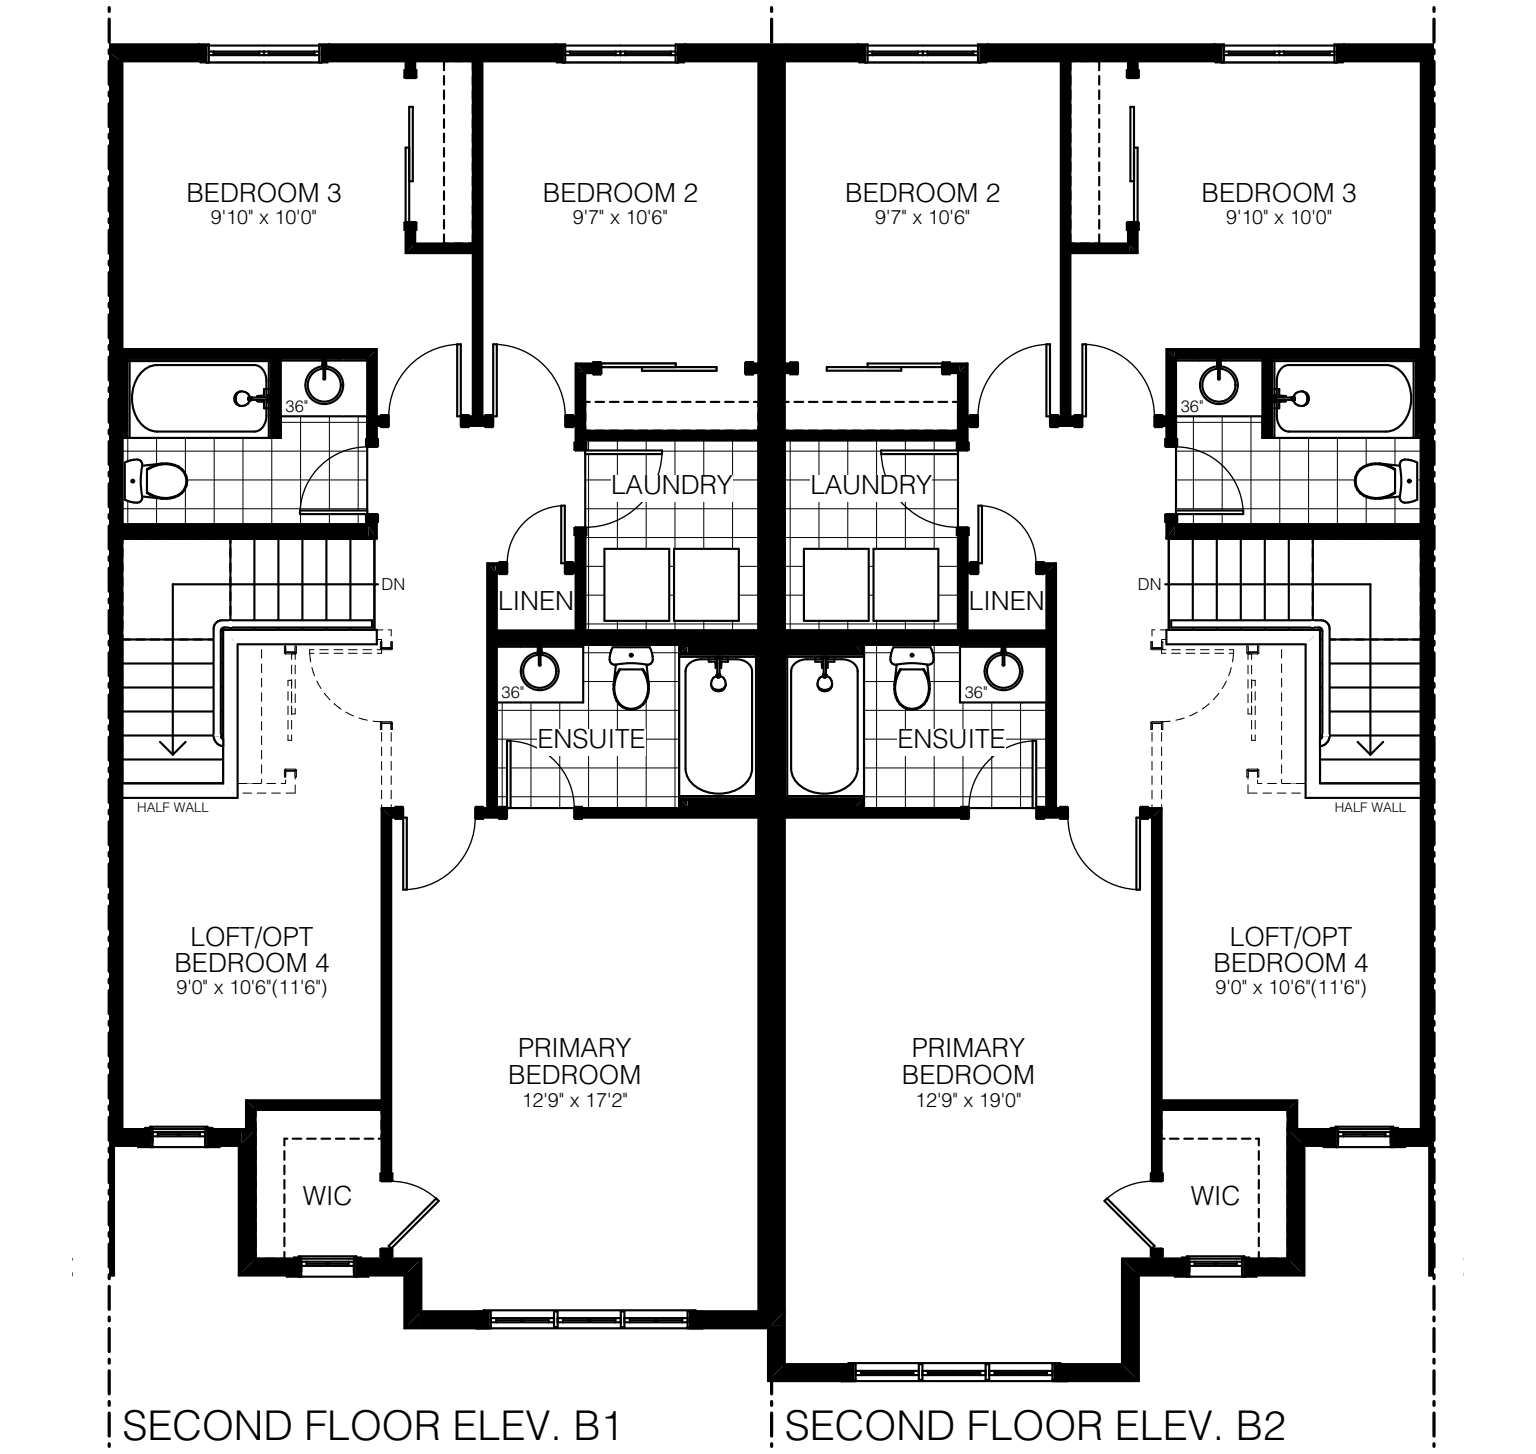
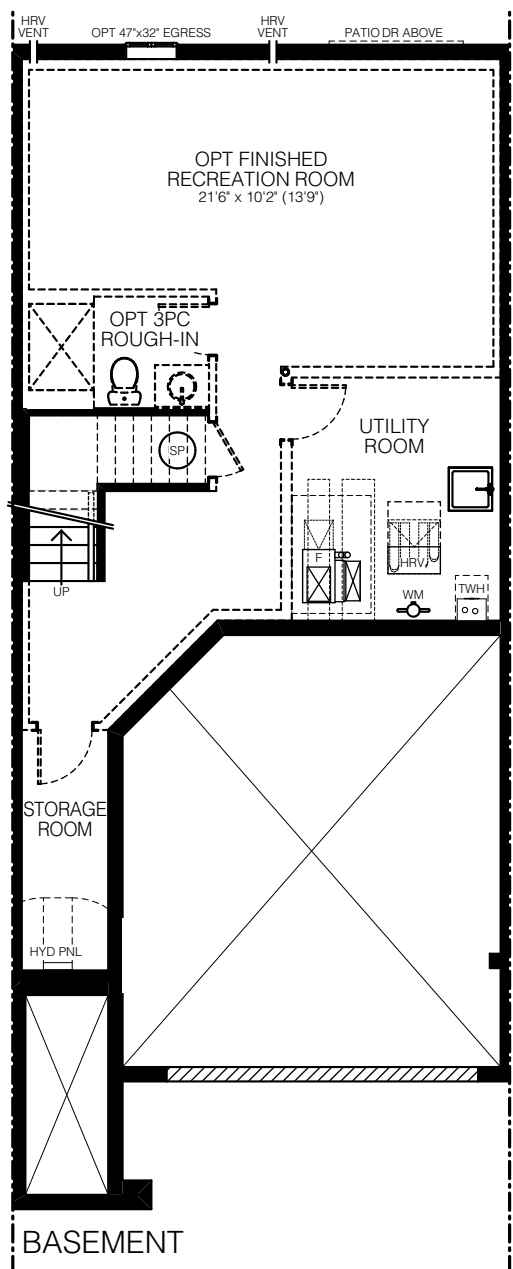
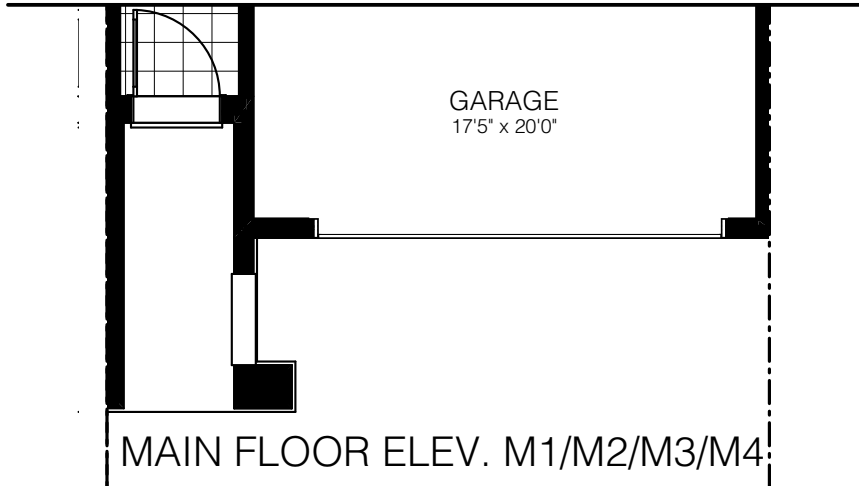


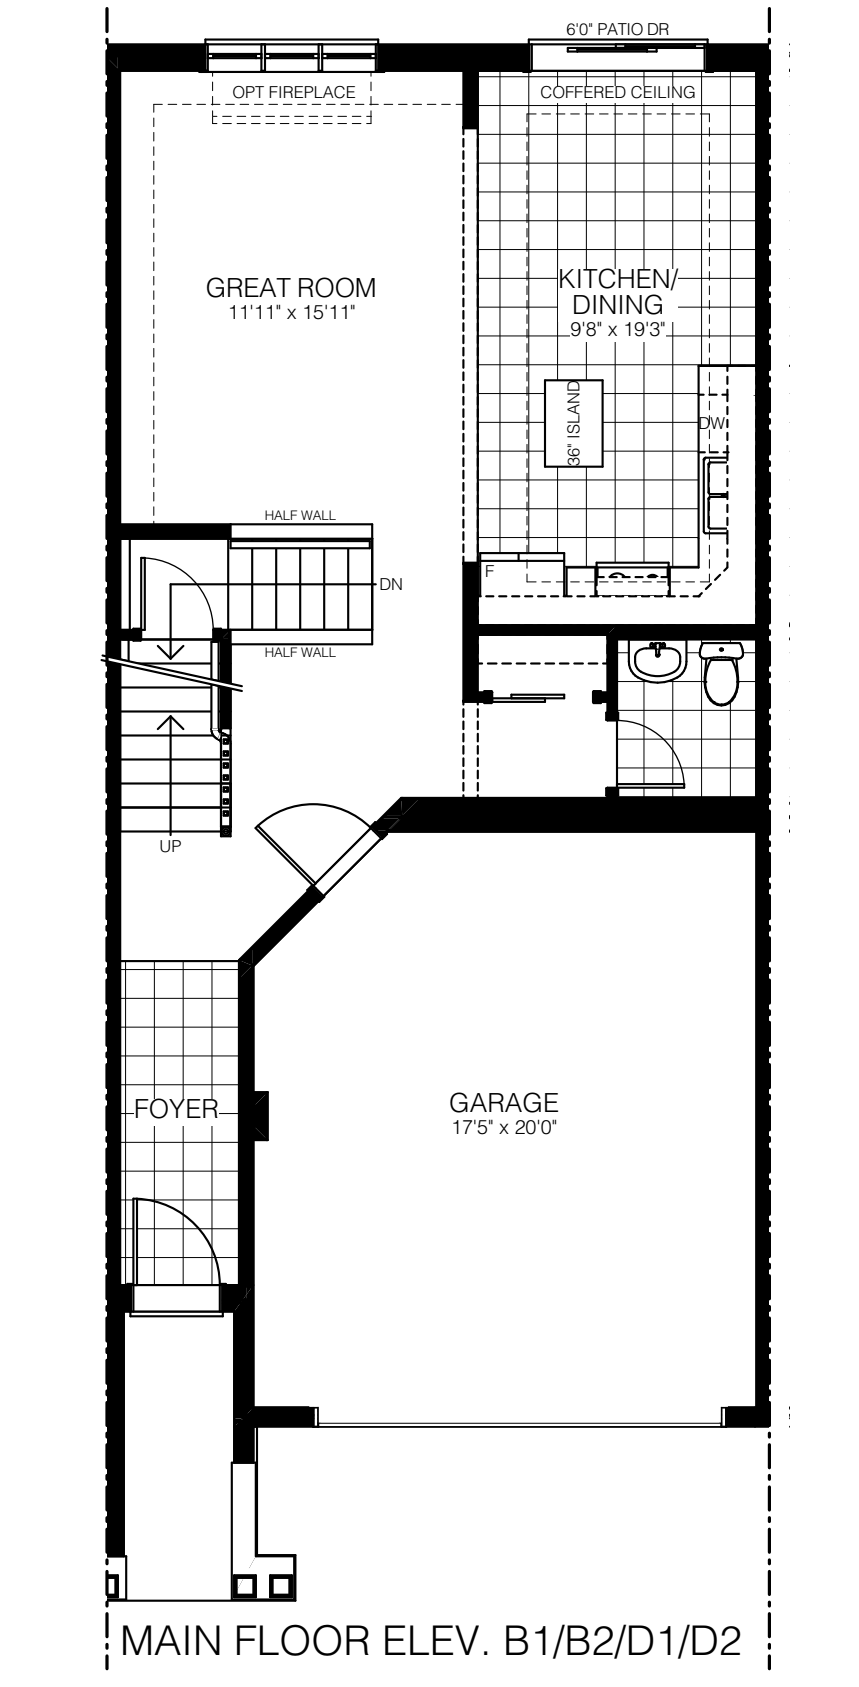

MADDOX

1711 SQ. FT. ELEVATION B1/D1 • 1734 SQ.FT. ELEVATION B2/D2
1716 SQ.FT. ELEVATION M1/M2 • 1746 SQ.FT. ELEVATION M3/M4